


© Copyright Christchurch City Council / Aerial Photography Creative Commons Attribution 3.0 New Zealand License

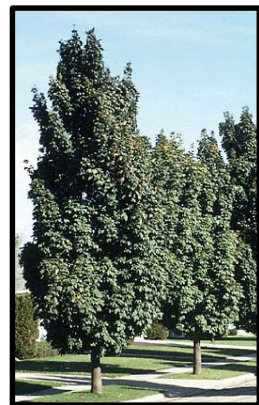

'Acer platanoides columnare'
Upright Norway maple



'Acer platanoides columnare'
Upright Norway maple

P A P A N U I

R O A D

DERBY STREET

AVENUE


VICTORIA STREET

Knox Church

BEALEY


KEY

- Existing Kerb
- Proposed Kerb
- No Stopping
- Grass
- Landscape Planting
- Patterned Surface
- Patterned Surface
- Tactile Pavers
- Existing Tree
- Proposed Tree:
Acer platanoides columnare
Upright Norway maple

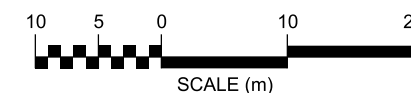



Original size mm
100
50
30
10
0
Join Line see Sheet 1
Join Line see Sheet 3
© Copyright Christchurch City Council / Aerial Photography Creative Commons Attribution 3.0 New Zealand License

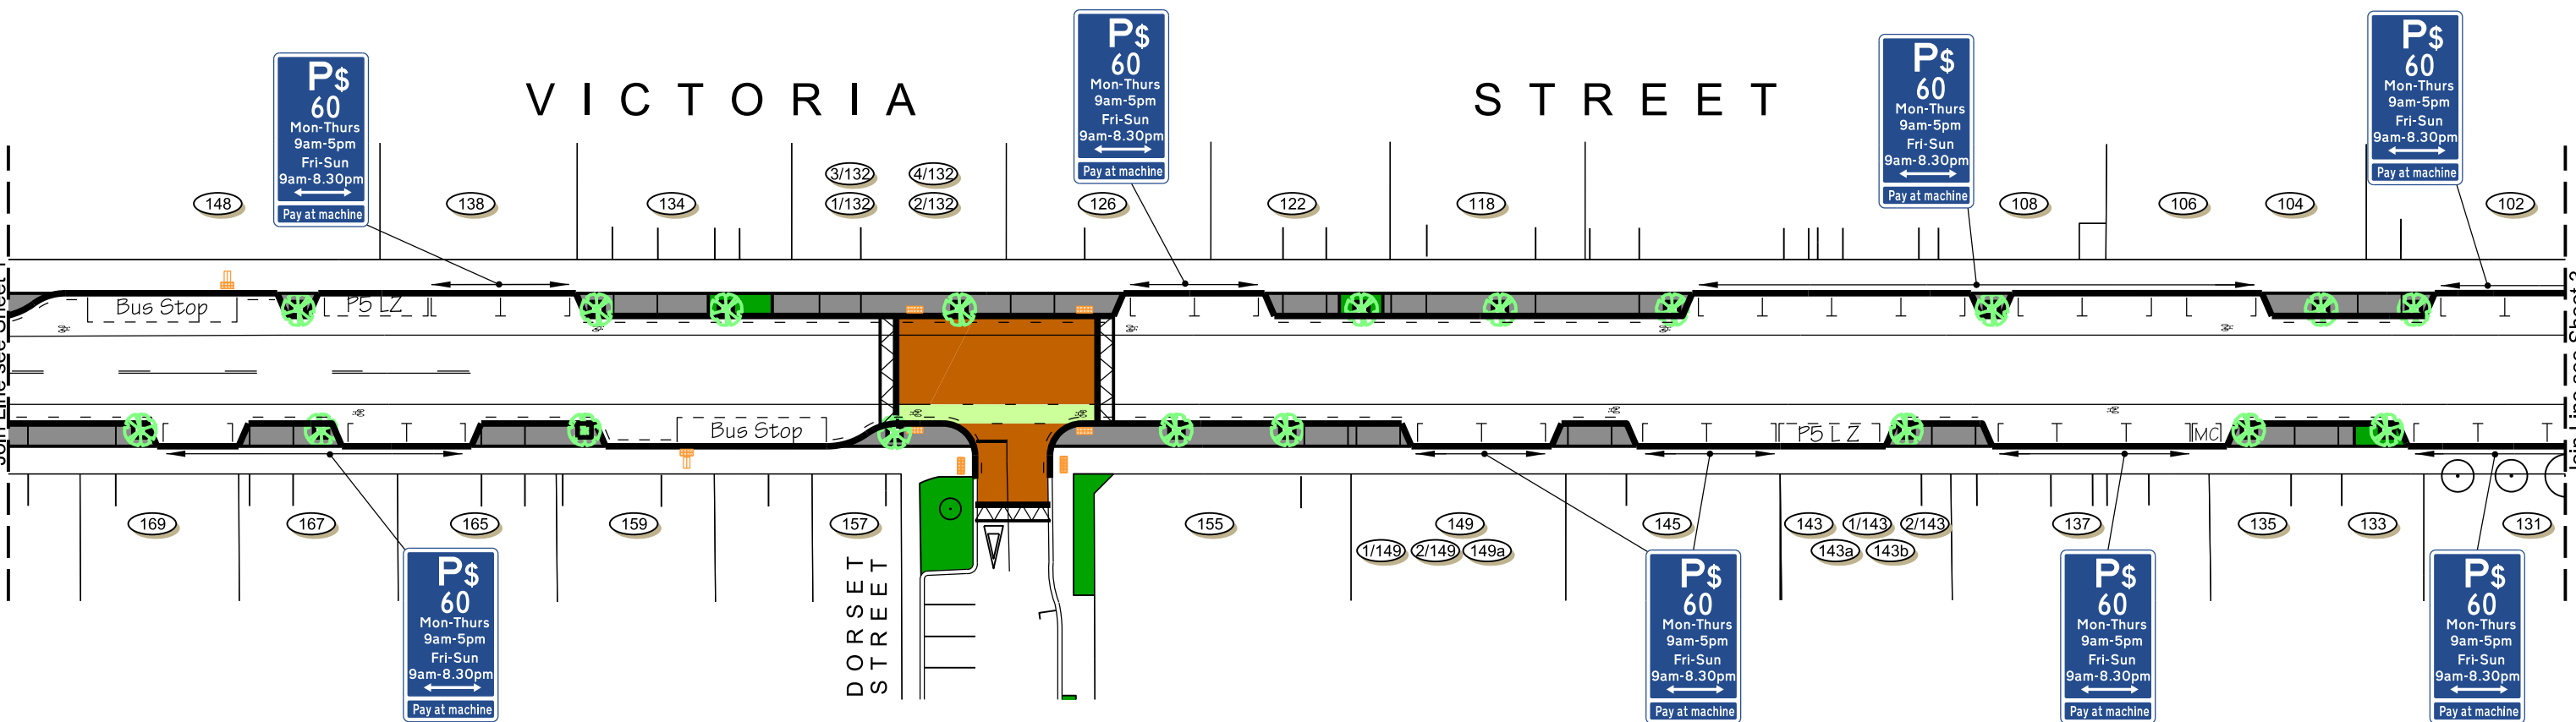

KEY

Existing Kerb

Proposed Kerb

No Stopping

Grass

Landscape Planting


Patterned Surface

Patterned Surface

Tactile Pavers

Existing Tree


Proposed Tree:
Acer platanoides columnare
Upright Norway maple

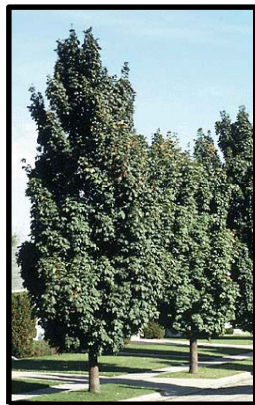


'Acer platanoides columnare'
Upright Norway maple



'Acer platanoides columnare'
Upright Norway maple

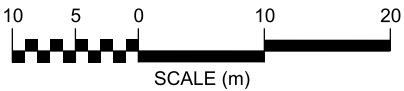


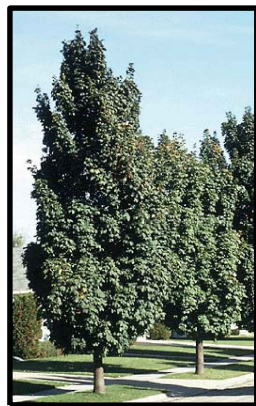

'Acer platanoides columnare'
Upright Norway maple



'Acer platanoides columnare'
Upright Norway maple

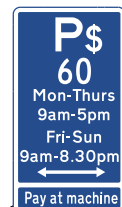

Night Time Taxi
10pm - 6am




KEY

- Existing Kerb
- Proposed Kerb
- No Stopping
- Grass
- Landscape Planting
- Patterned Surface
- Patterned Surface
- Tactile Pavers
- Existing Tree
- Existing Tree to be Removed
- Proposed Tree:
Acer platanoides columnare
Upright Norway maple

INDICATIVE ONLY

Proposed plans to be confirmed
through the separate Salisbury
Street two-way project.

Note: Parks unavailable at present due to
Security Fencing)

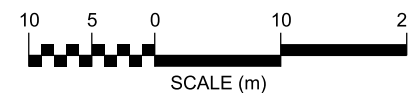




'Acer platanoides columnare'
Upright Norway maple




'Acer platanoides columnare'
Upright Norway maple

KEY	
	Existing Kerb
	Proposed Kerb
	No Stopping
	Grass
	Landscape Planting
	Patterned Surface
	Patterned Surface
	Tactile Pavers
	Existing Tree
	Proposed Tree: <i>Acer platanoides columnare</i> Upright Norway maple

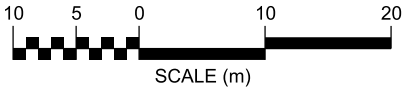



VICTORIA STREET

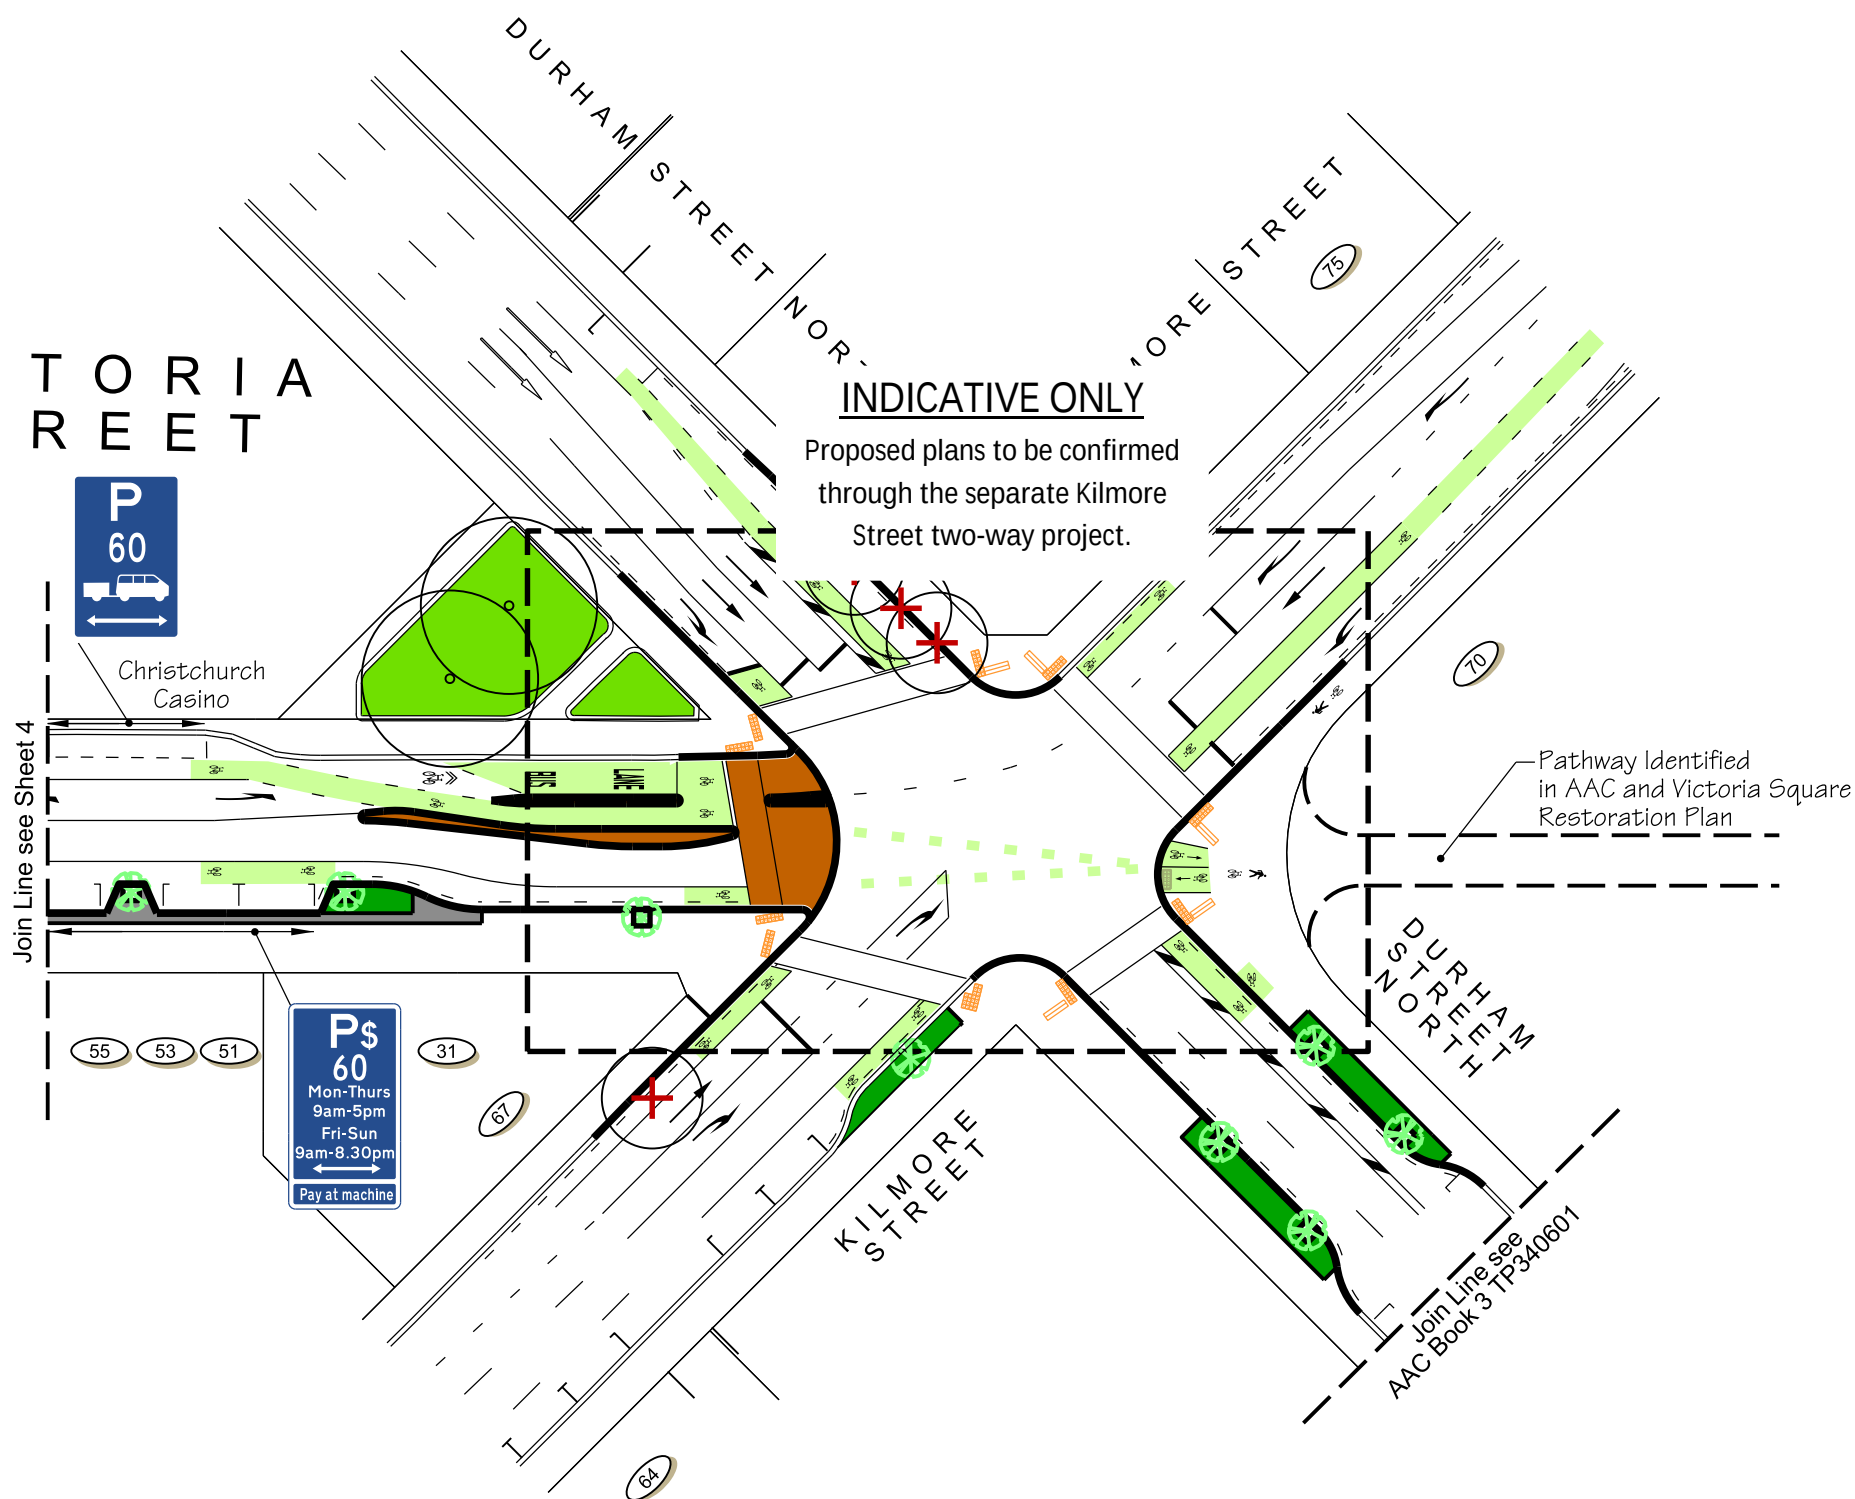


'Acer platanoides columnare'
Upright Norway maple



'Acer platanoides columnare'
Upright Norway maple

KEY	
	Existing Kerb
	Proposed Kerb
	No Stopping
	Grass
	Landscape Planting
	Patterned Surface
	Patterned Surface
	Tactile Pavers
	Existing Tree
	Existing Tree to be Removed
	Proposed Tree: <i>Acer platanoides columnare</i> Upright Norway maple

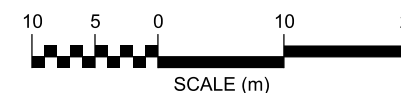



100 Original size mm
50
30
10
0
Join Line see Sheet 2

KEY	
	Existing Kerb
	No Stopping



MONTREAL STREET

PEACOCK STREET

BEVERIDGE STREET

CONFERENCE STREET






© Copyright Christchurch City Council / Aerial Photography Creative Commons Attribution 3.0 New Zealand License

Join Line see Sheet 1

Join Line see Sheet 8

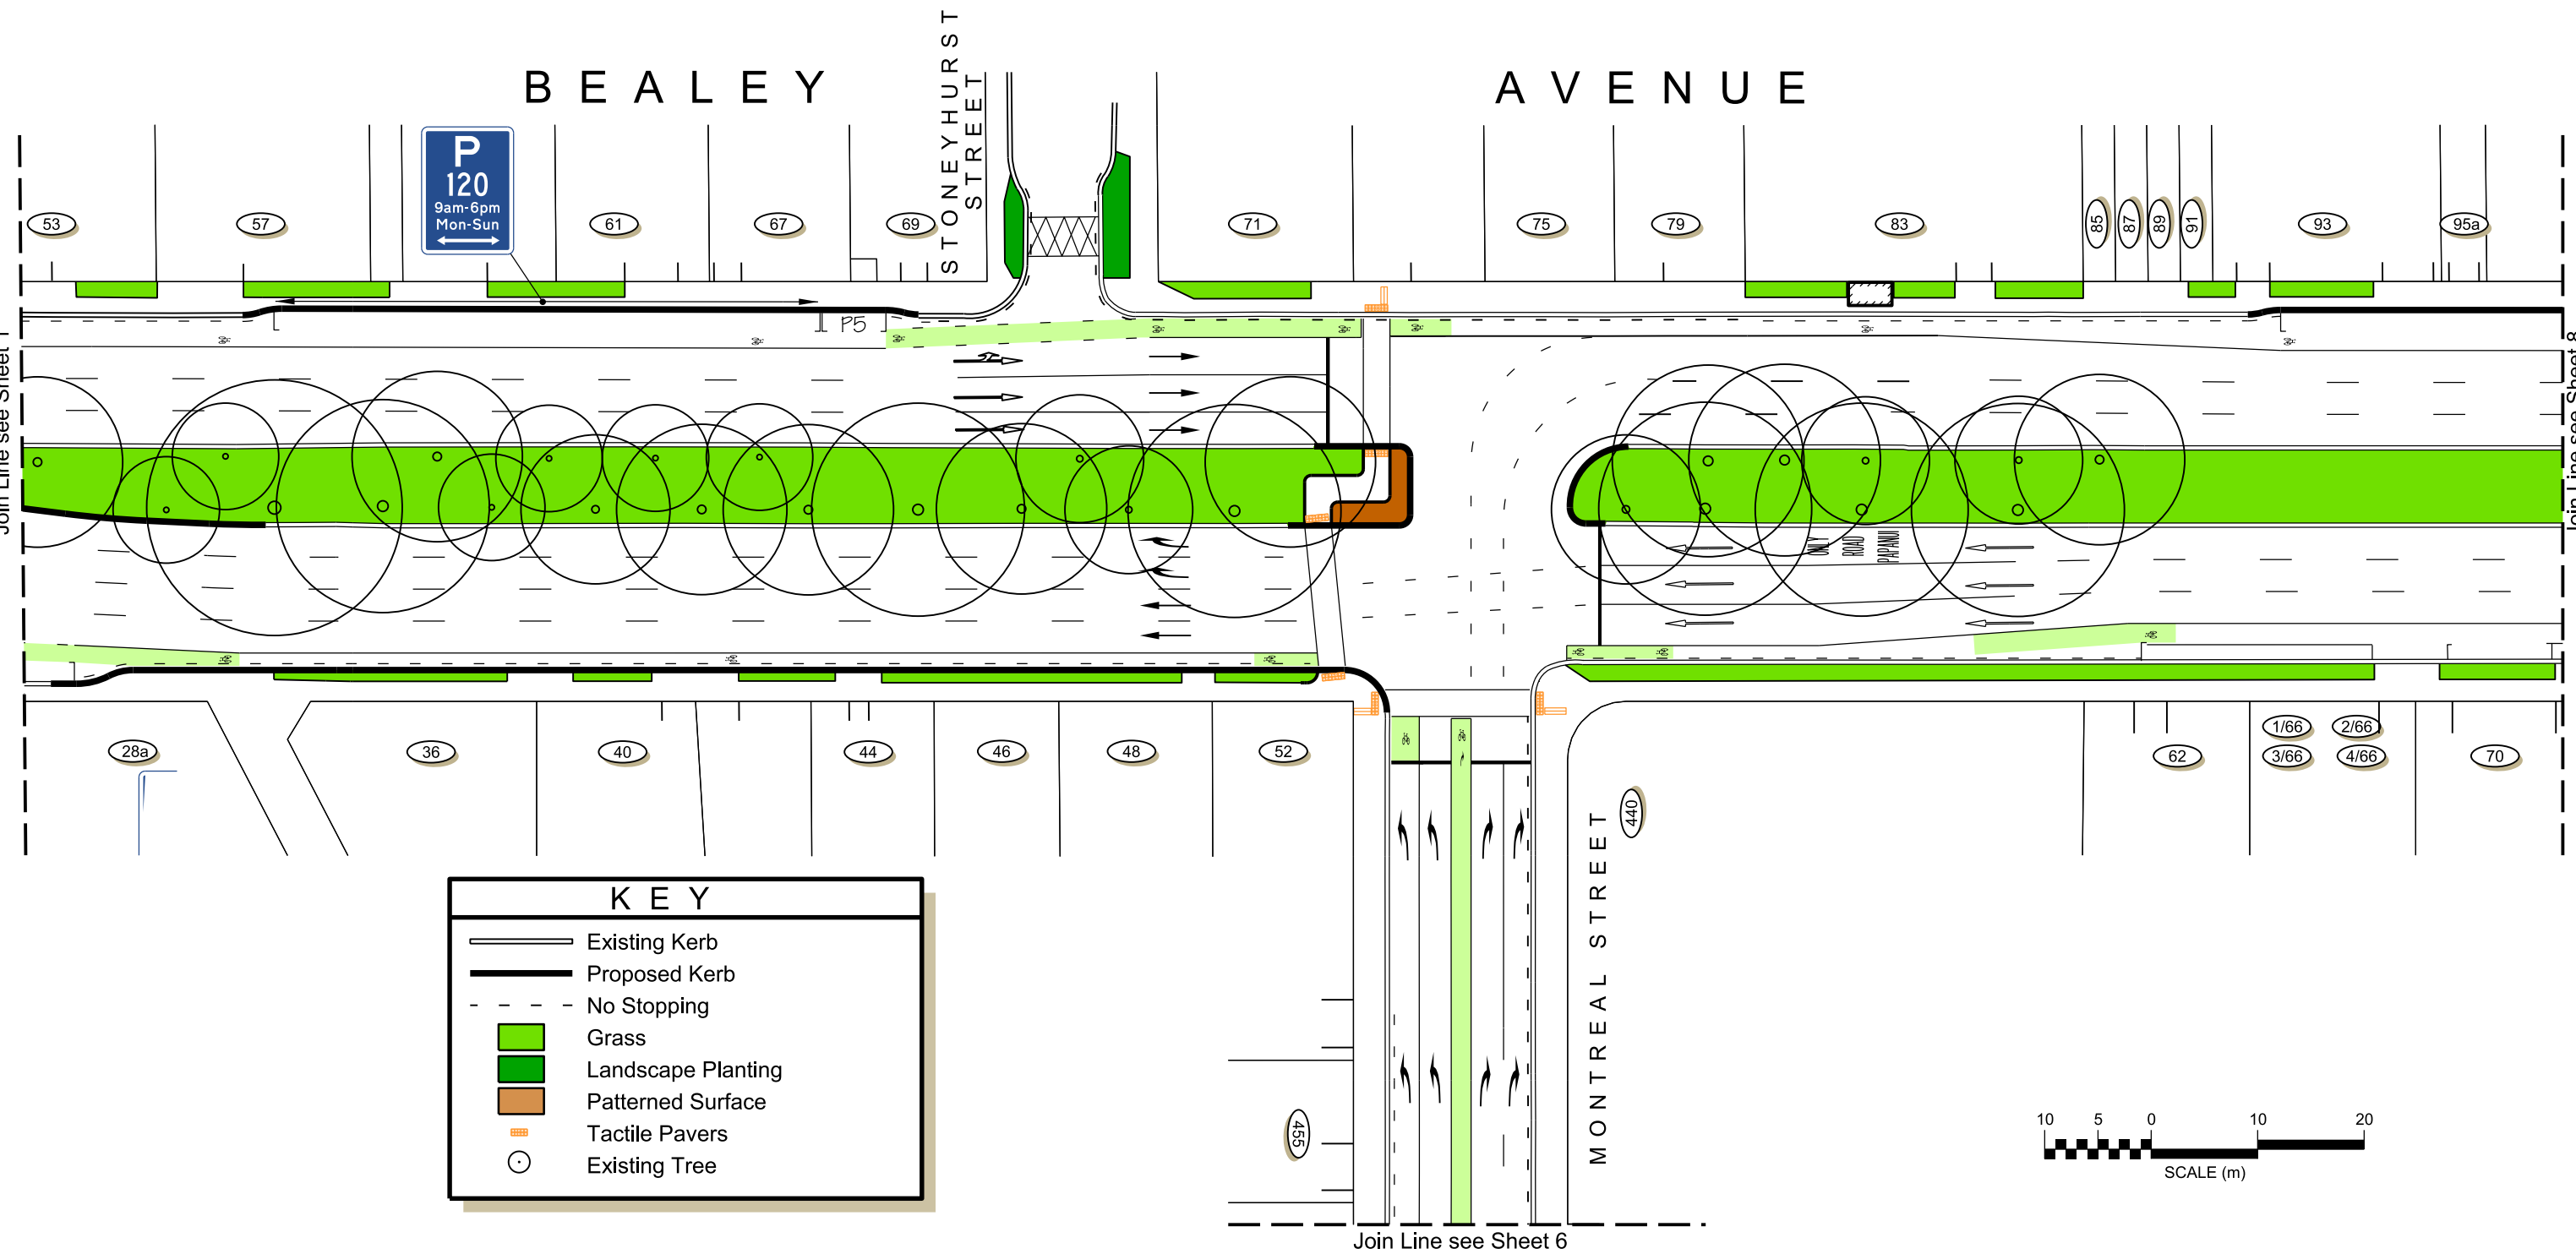


K E Y

- Existing Kerb
- Proposed Kerb
- No Stopping
- Grass
- Landscape Planting
- Patterned Surface
- Tactile Pavers
- Existing Tree





Original size mm
100
50
30
10
0
Join Line see Sheet 7
© Copyright Christchurch City Council / Aerial Photography Creative Commons Attribution 3.0 New Zealand License

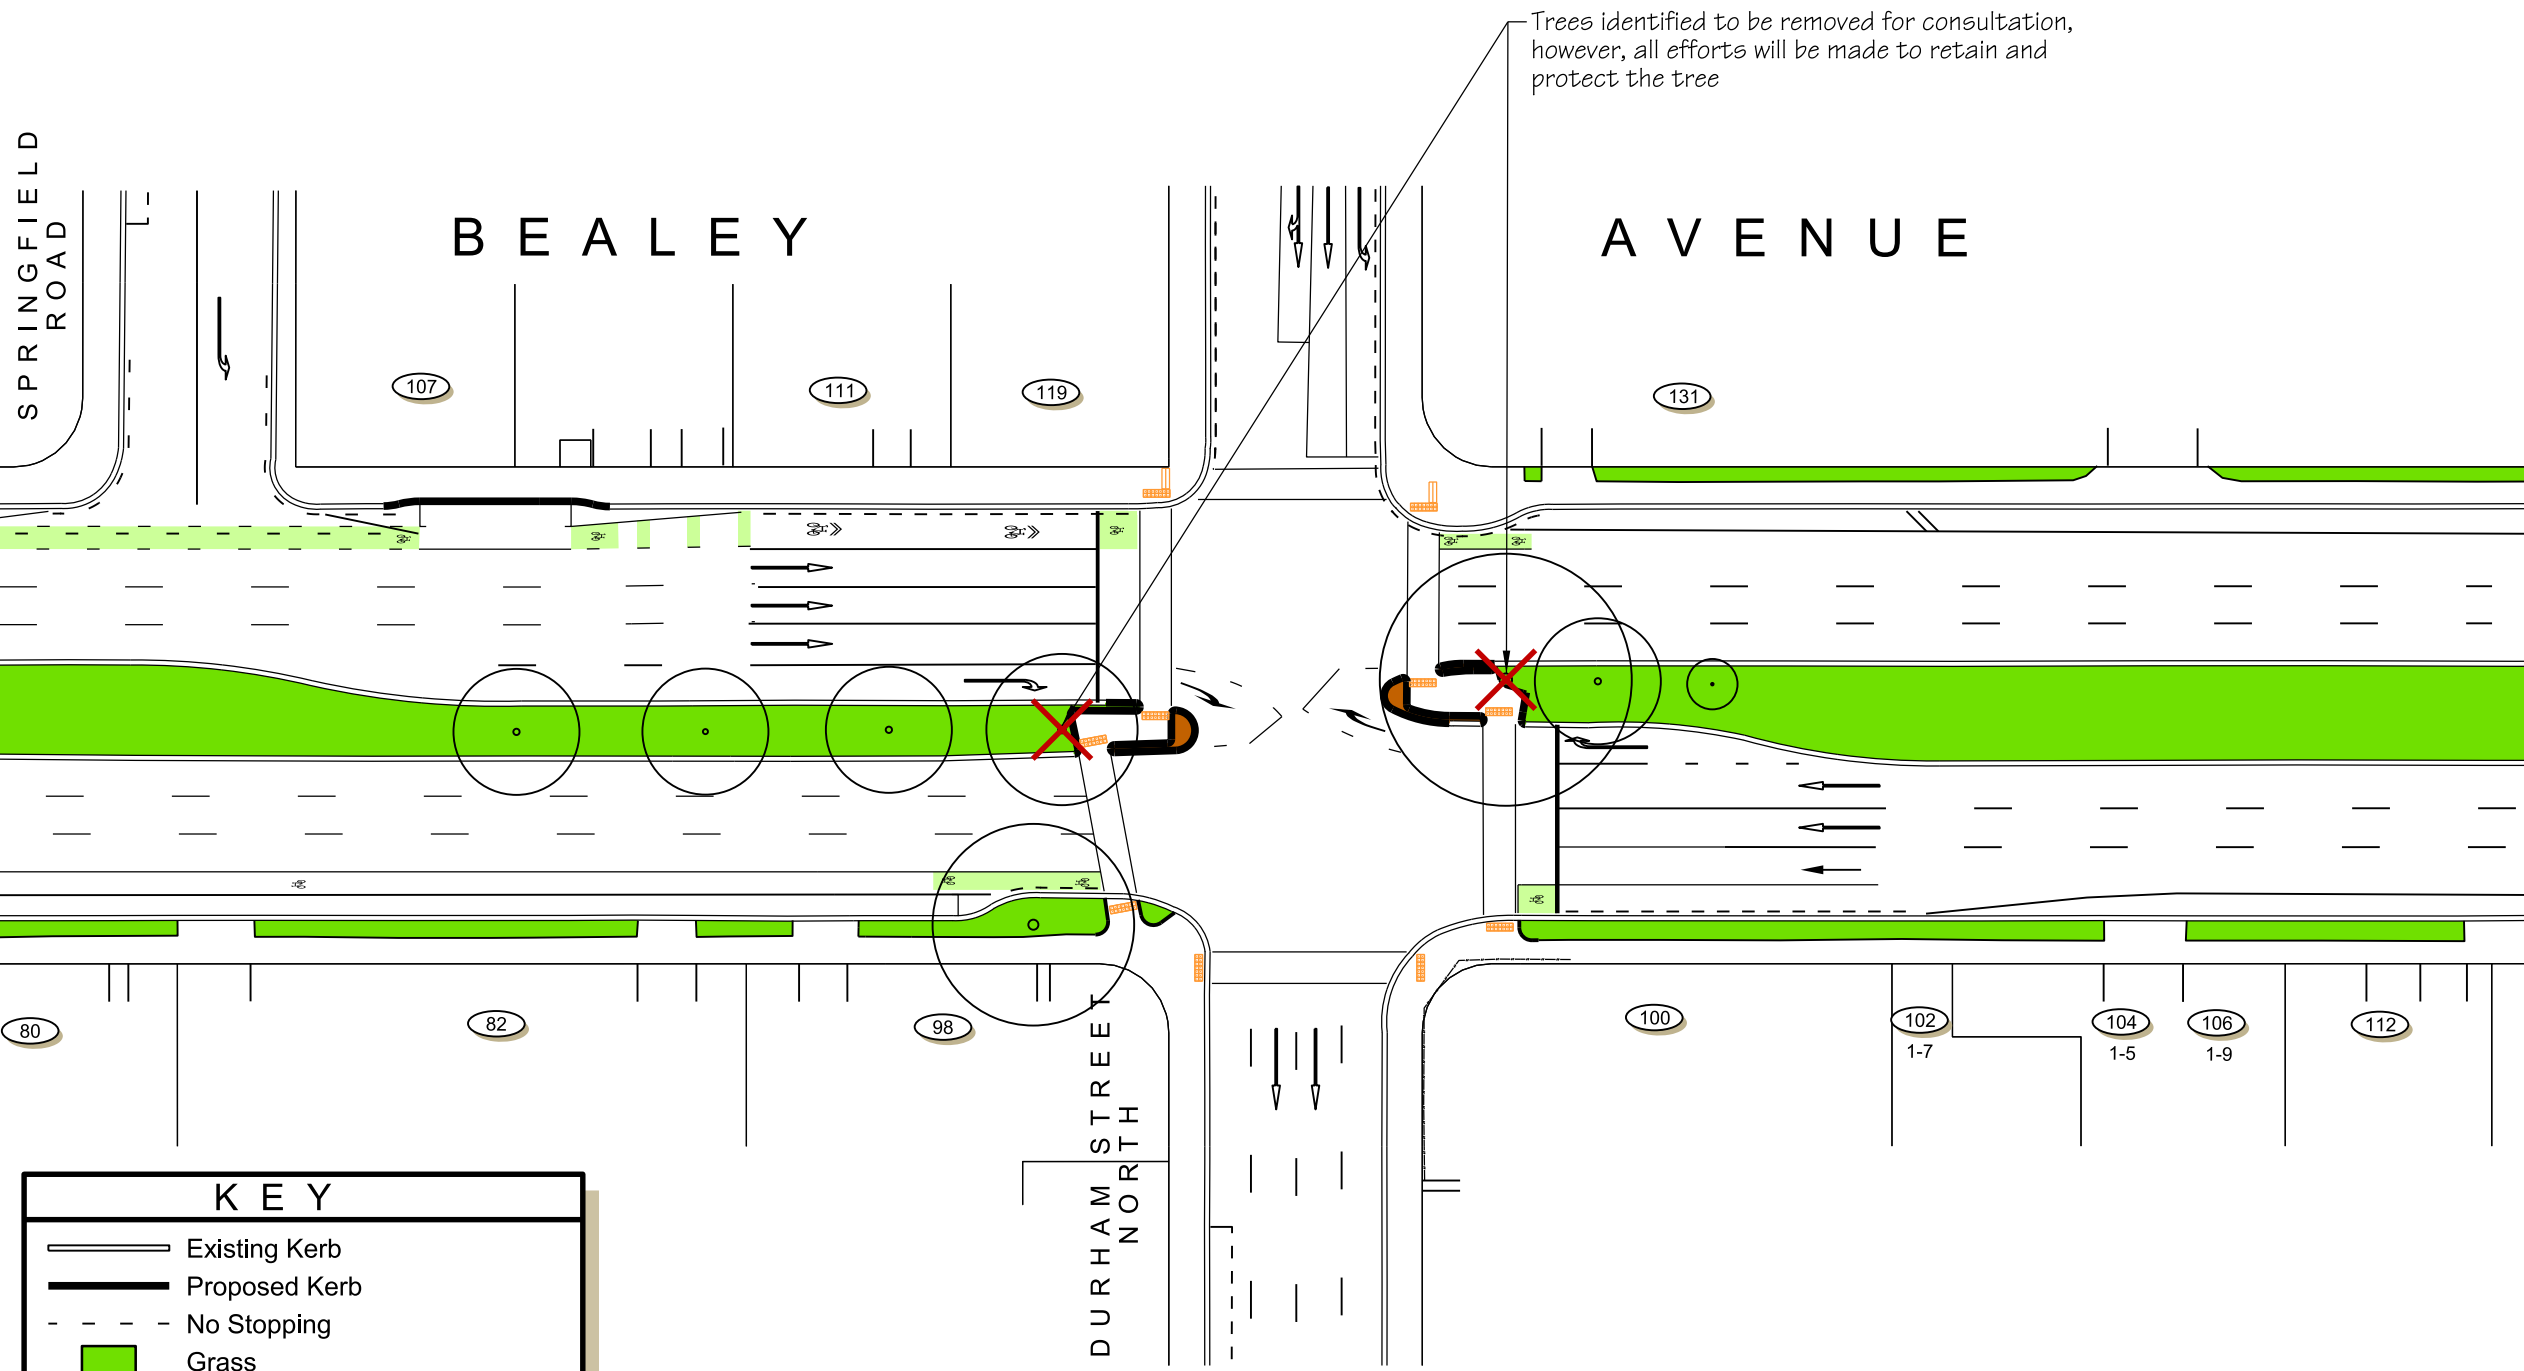

KEY	
	Existing Kerb
	Proposed Kerb
	No Stopping
	Grass
	Landscape Planting
	Patterned Surface
	Tactile Pavers
	Existing Tree
	Existing Tree to be Removed

